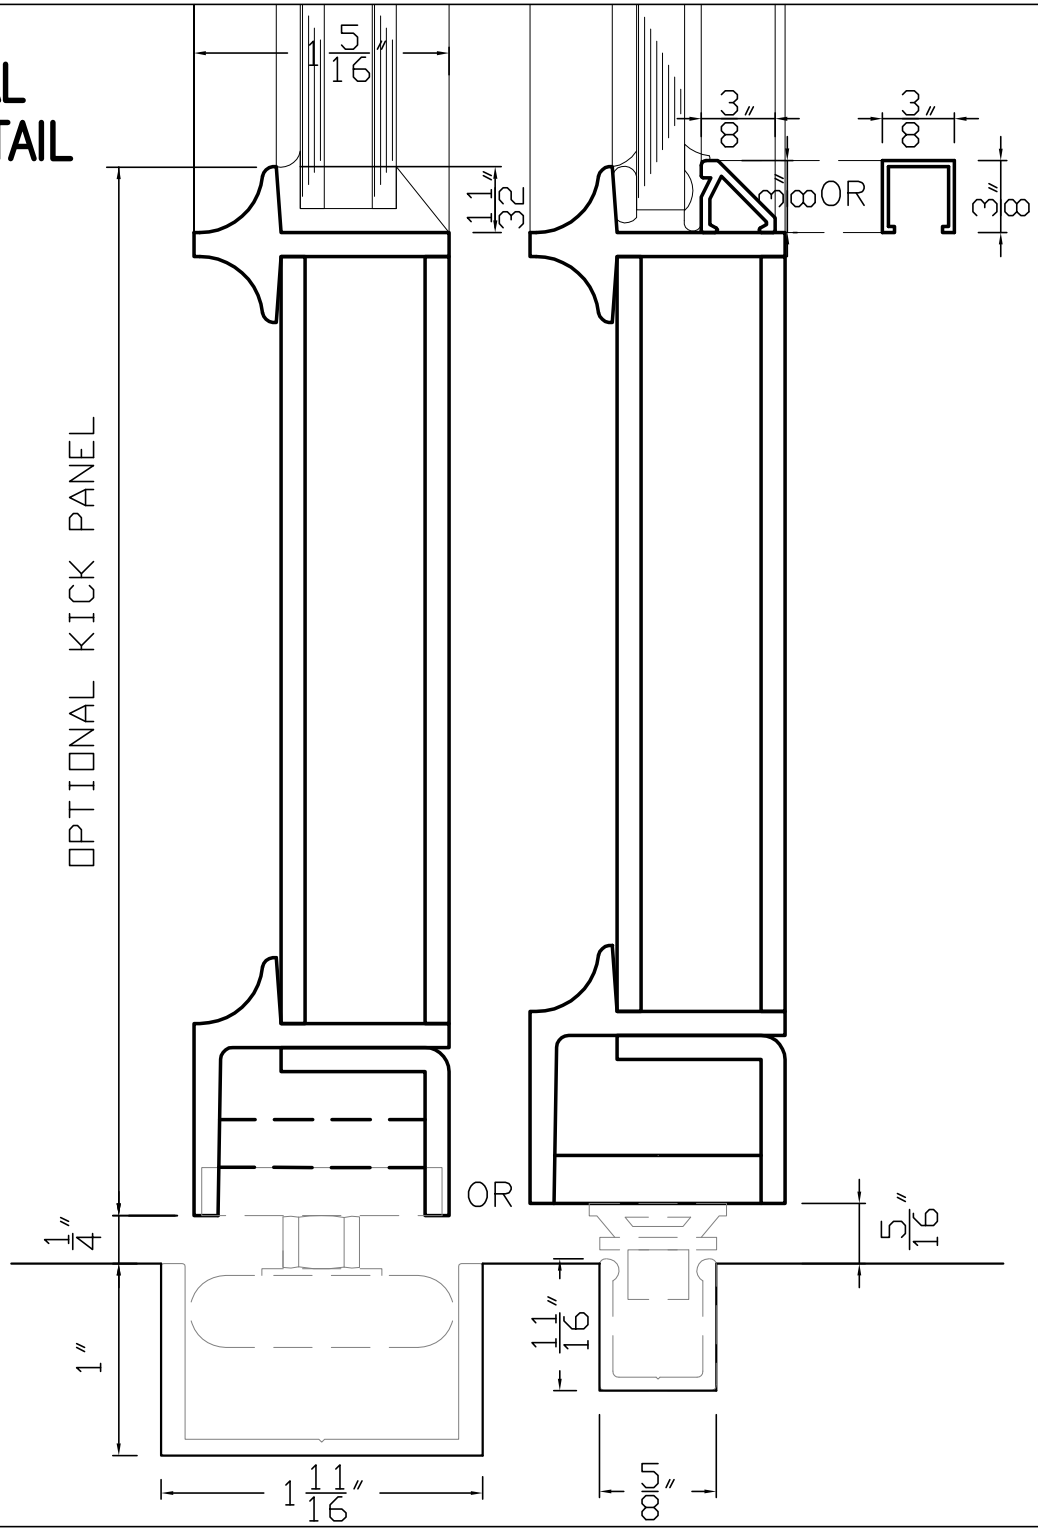# HISTORICAL / INDUSTRIAL SLIDING DOOR – SILL DETAIL